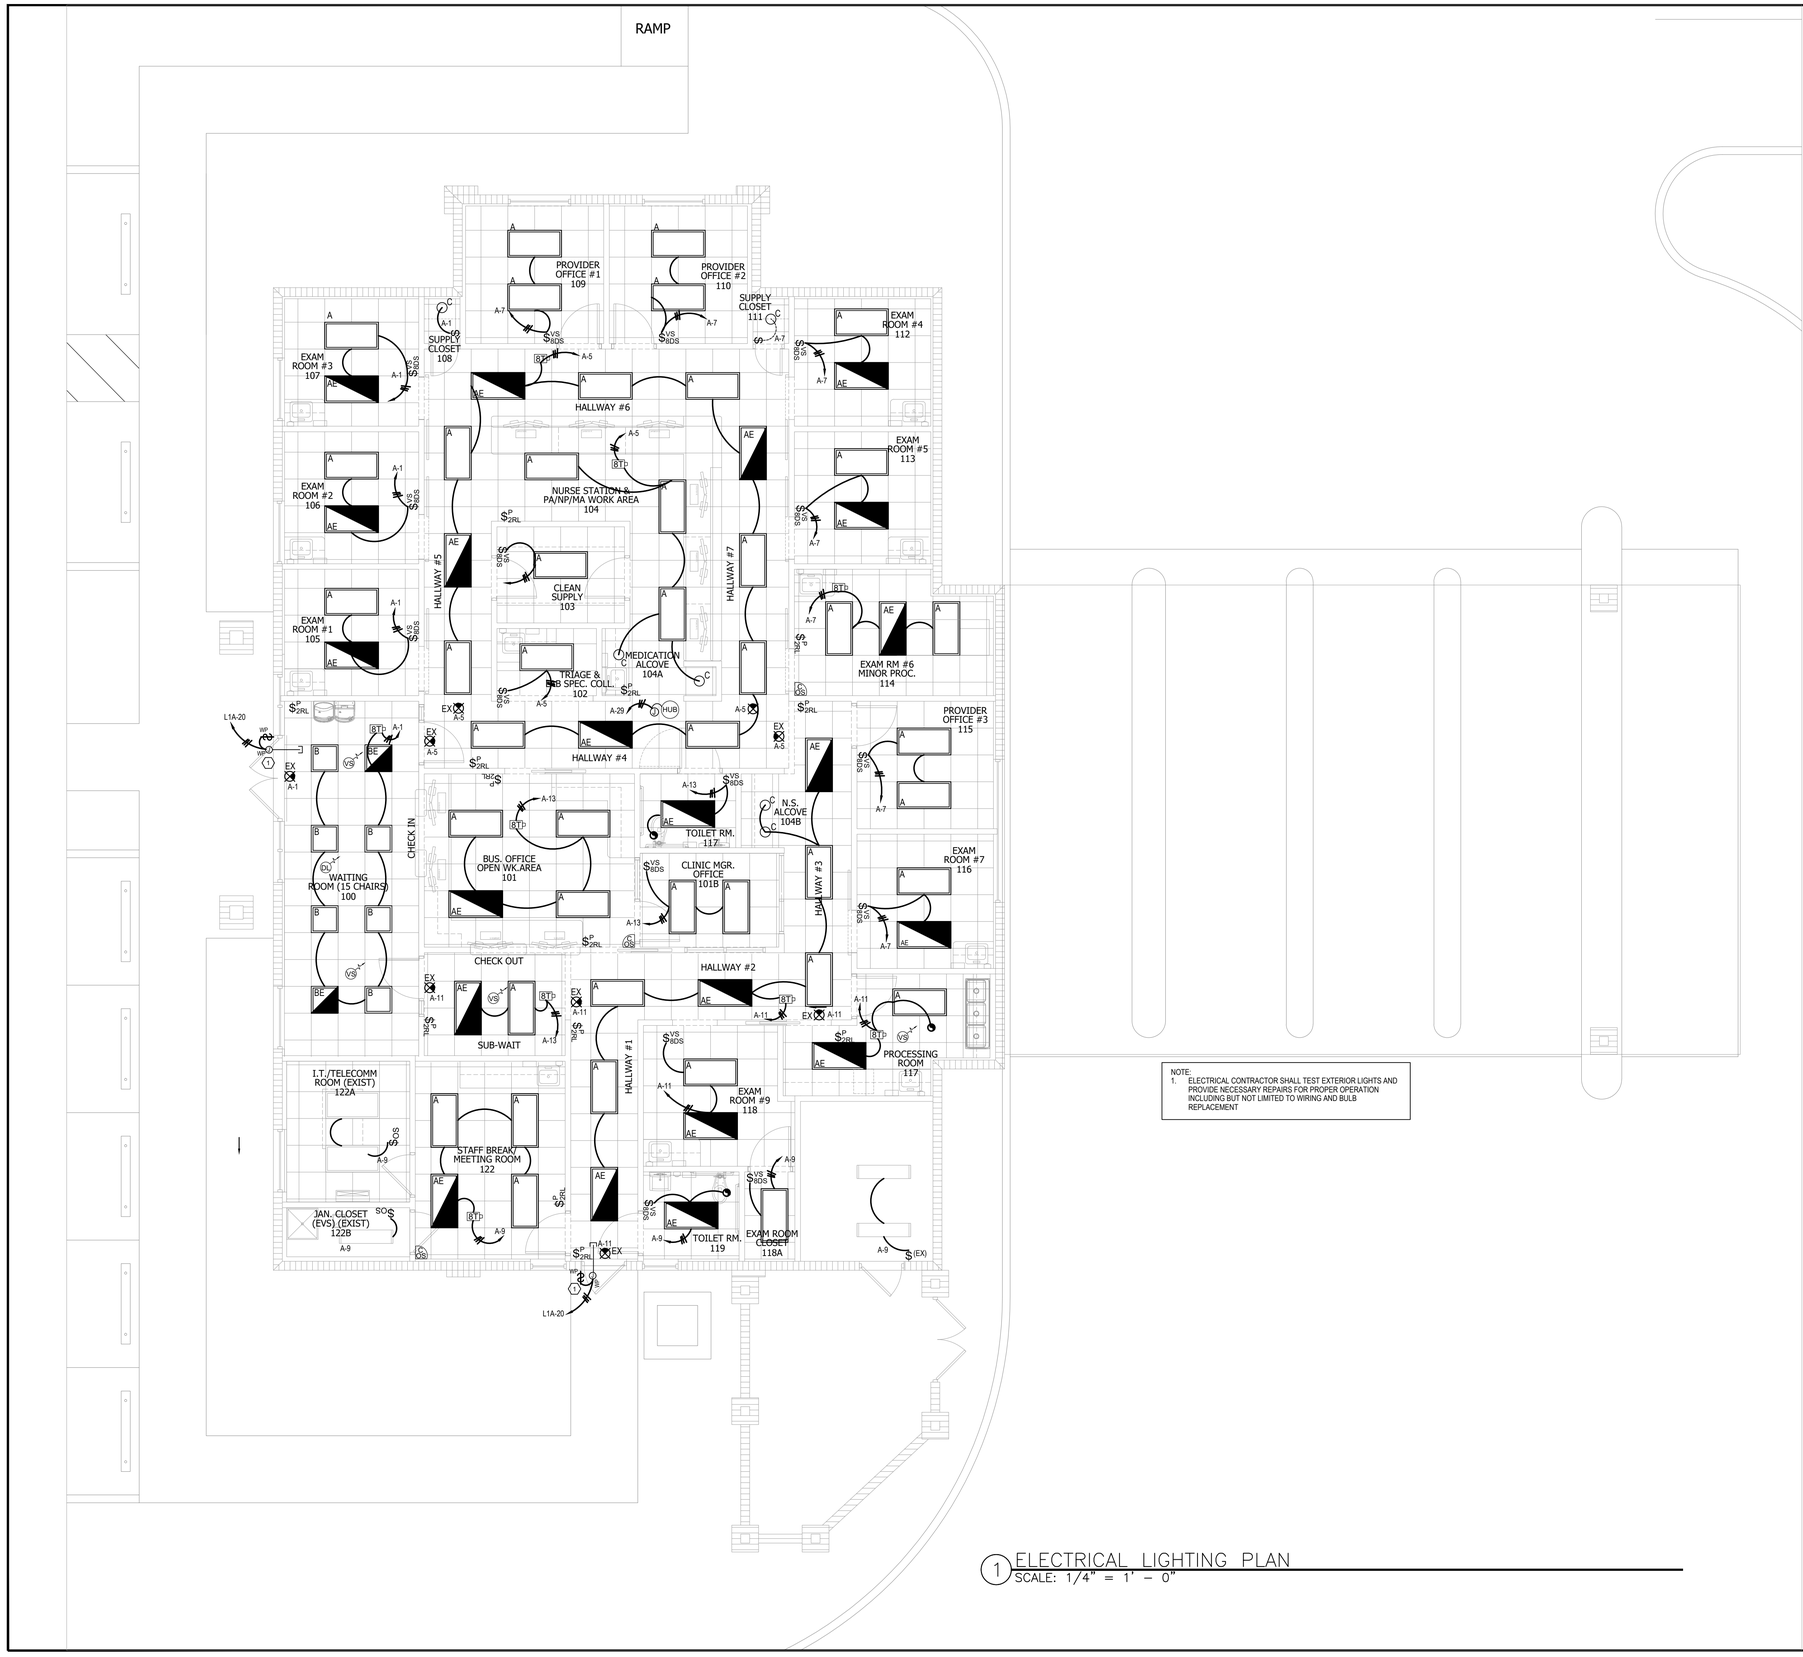

NOTE:
1. ELECTRICAL CONTRACTOR SHALL TEST EXTERIOR LIGHTS AND PROVIDE NECESSARY REPAIRS FOR PROPER OPERATION INCLUDING BUT NOT LIMITED TO WIRING AND BULB REPLACEMENT

1 ELECTRICAL LIGHTING PLAN
SCALE: 1/4" = 1' – 0"

KEY NOTES

1. JUNCTION BOX LOCATION FOR EXTERIOR SIGN SHALL BE VERIFIED WITH SIGN SUPPLIER AND ARCHITECTURAL DRAWING. EXTERIOR SIGNS TO BE CONTROLLED VIA TIME CLOCK. PROVIDE ACCESS PANEL, 1" STUB UP FOR SIGN, AND SIGN DISCONNECT SWITCH WITHIN SIGHT PER NEC 600.6, 600.5A & 220.14F.

NOTES

1. WIRE EXIT SIGNS AHEAD OF ANY SWITCHING OPERATION OR LIGHTING CONTROL
2. ANY BREAKER THAT CONTROLS EXIT SIGN AND/OR EMERGENCY LIGHT SHALL BE BE IDENTIFIED

BLOC 3 DESIGN
CERTIFICATION NO. AA26002043
7551 WILES ROAD, SUITE 202
CORAL SPRINGS, FLORIDA 33067
T.954.300.2449

126 W. ADAMS STREET, SUITE 501
JACKSONVILLE, FLORIDA 32202
T.904.374.7209

INTERIOR MODIFICATIONS FOR NEW TFPS PHYSICIAN CLINIC

900 S.E. BECKER ROAD
PORT ST. LUCIE, FLORIDA 34983

09/28/2022 - CONSTRUCTION DOCUMENTS

PROJECT NO.: 22037.02

Digitally signed by Kamal Halabi
DN: c=US, o=PREMIER CONSULTING ENGINEERS LLC, dnQualifier=A01410C0000018333275563000 62E27, cn=Kamal Halabi
Date: 2022.09.30 11:21:56 -04'00'

This drawing sheet has been digitally signed & sealed by Kamal Halabi, P.E. on the date indicated in digital signature. Printed copies of this document are not considered signed & sealed and the digital signature must be verified on any electronic copies.

© BLOC 3 DESIGN, INC.

KAMAL AL HALABI LICENSE No 63970 STATE OF FLORIDA PROFESSIONAL ENGINEER

KAMAL HALABI, P.E. P.E.#63970

ELECTRICAL LIGHTING PLAN

THIS SHEET IS PART OF THE DOCUMENT SET LISTED ON COVER SHEET AND SHALL NOT BE SEPARATED

E2.0

PREMIER CONSULTING ENGINEERS, LLC
MECHANICAL | ELECTRICAL | PLUMBING
ENGINEERING + CONSULTING
COA # 29969
KAMAL HALABI, P.E#63970
2799 NW 2ND AVE, SUITE H-202, BOCA RATON, FL 33431
PH: 561.672.7344 | FAX: 561.892.7700
EMAIL: MEP@PREMIER-ENGINEERS.COM