BOUNDARY & TOPOGRAPHIC SURVEY

LYING IN THE CITY OF PORT ST. LUCIE, FLORIDA

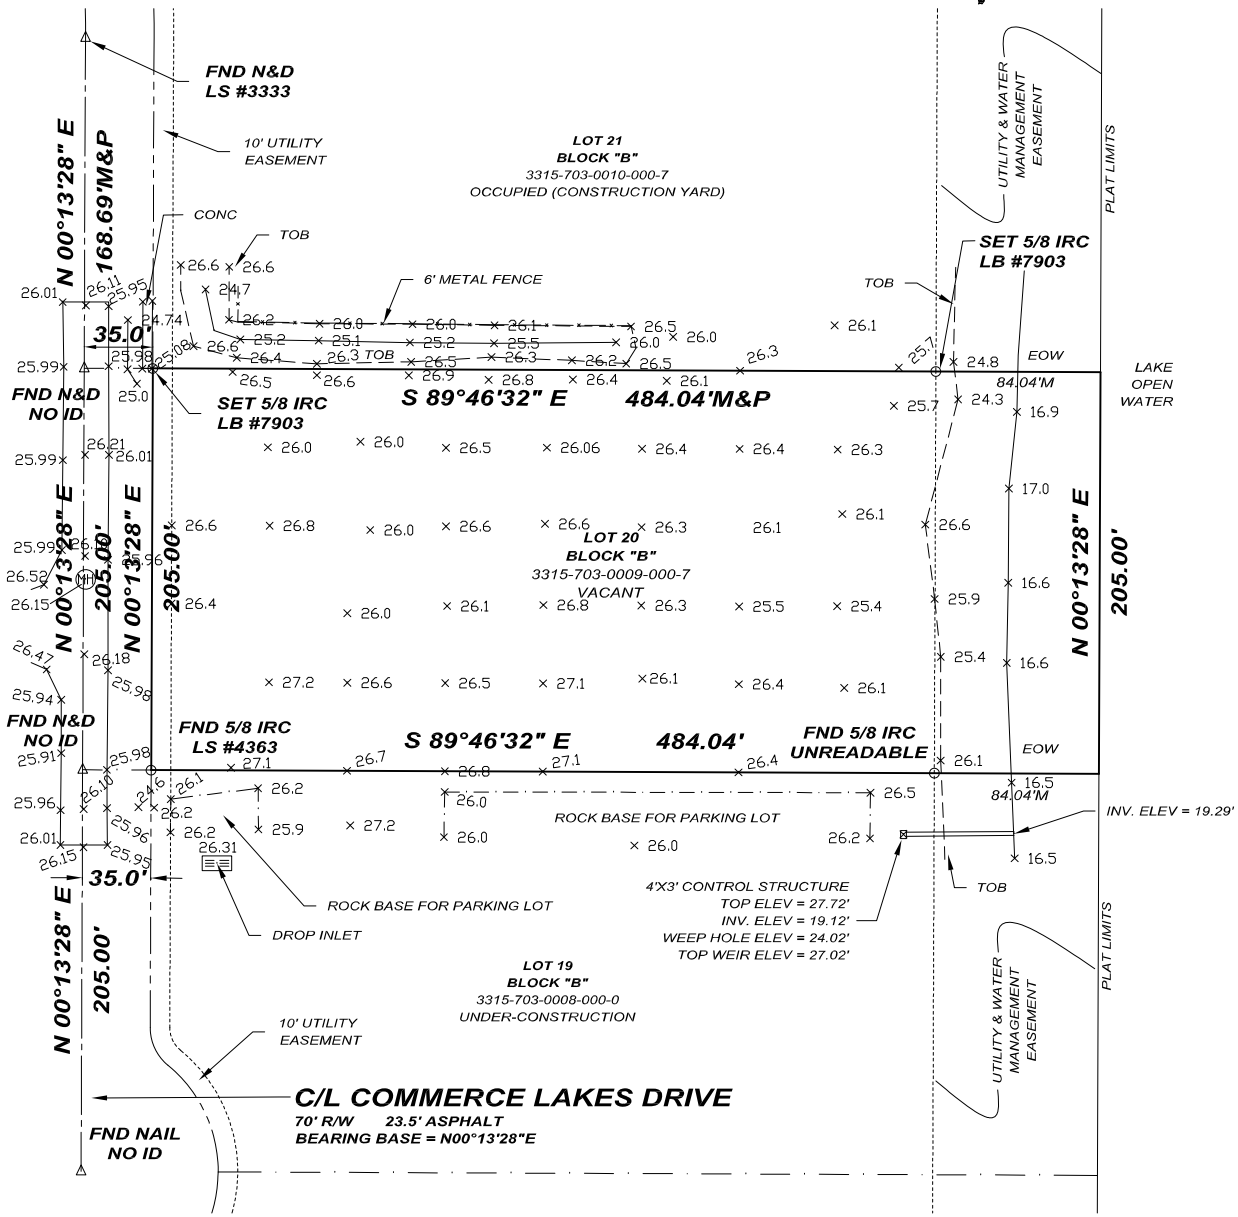

LOCATION MAP

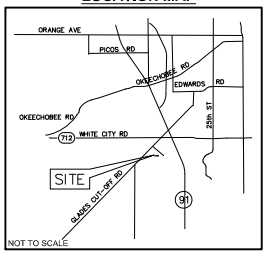

STREET ADDRESS

2095 COMMERCE LAKES DRIVE, PORT ST. LUCIE, FLORIDA 34986

LEGAL DESCRIPTION

LOT 20, BLOCK B, G.O. TEAM INDUSTRIAL PARK UNIT THREE, ACCORDING TO THE PLAT THEREOF AS RECORDED IN PLAT BOOK 26, PAGES 2 & 2A, OF THE PUBLIC RECORDS OF ST. LUCIE COUNTY, FLORIDA.

CONTAINING 2.28 ACRES, MORE OR LESS.

LEGEND & ABBREVIATIONS

A	ARC LENGTH
A/C	AIR CONDITIONER
BM OR ⊕	BENCHMARK
BRG	BEARING
C	CALCULATED DATA
CBS	CONCRETE BLOCK STRUCTURE
C/L	CENTERLINE
CM	CONCRETE MONUMENT
CMP	CORRUGATED METAL PIPE
CONC	CONCRETE
DB	DEED BOOK
DBH	DIAMETER AT BREAST HEIGHT
DEG OR °	DEGREE
ELEV	ELEVATION
FFE	FINISHED FLOOR ELEVATION
FND	FOUND
ID	IDENTIFICATION NUMBER
IP	IRON PIPE
IR	IRON ROD
IRC	IRON ROD & CAP
LB	LICENSED BUSINESS
LS	LICENSED SURVEYOR
M	MEASURED DATA
MHWL	MEAN HIGH WATER LINE
MON	MONUMENT
N&D	NAIL AND DISK
NAVD	NORTH AMERICAN VERTICAL DATUM
NGVD	NATIONAL GEODETIC VERTICAL DATUM
NO OR #	NUMBER
OHP	OVERHEAD UTILITIES
ORB	OFFICIAL RECORDS BOOK
P	PLATTED DATA
PB	PLAT BOOK
PG(S)	PAGE(S)
PLS	PROFESSIONAL LAND SURVEYOR
POB	POINT OF BEGINNING
POC	POINT OF COMMENCEMENT
PRM	PERMANENT REFERENCE MONUMENT
PSM	PROFESSIONAL SURVEYOR AND MAPPER
R	RADIUS
RLS	REGISTERED LAND SURVEYOR
R/W	RIGHT-OF-WAY
WM	WATER METER
△	DELTA
SS	SANITARY SEWER
∅	UTILITY POLE

GLOBAL POSITIONING SYSTEM (GPS) NOTES

1. REAL TIME KINEMATICS (RTK) METHOD WAS UTILIZED USING CARLSON BRX-6+, 372 CHANNEL GNSS ATHENA, WITH ATLAS L-BAND RECEIVER.

2. TYPICALLY, A BASE RECEIVER IS SET UP ON AN ESTABLISHED CONTROL STATION WHILE A ROVING RECEIVER LOCATES EXISTING MONUMENTS, IMPROVEMENTS AND CONTROL ON THE PROJECT.

3. GPS SURVEY MEASUREMENTS WERE PROCESSED AND ADJUSTED USING CARLSON SURVEY 2018.

4. THE HORIZONTAL AND VERTICAL TARGET ACCURACY FOR THIS SURVEY EXCEEDS MINIMUM STANDARDS OF PRACTICE PER FLORIDA ADMINISTRATIVE CODE (F.A.C.) 5J-17.

5. THE COORDINATES SHOWN HEREON ARE RELATIVE TO THE STATE PLANE COORDINATE SYSTEM OF THE NORTH AMERICAN DATUM OF 1983 (2007 ADJUSTMENT).

SURVEYOR'S NOTES

1. THE PURPOSE AND/OR EXPECTED USE OF THIS SURVEY AND/OR MAP IS FOR ENGINEERING DESIGNEE OF A COMMERCIAL PROPERTY . ANY OTHER USE IS PROHIBITED BY ASI.

2. REPRODUCTIONS AND/OR PHOTO COPIES, WHETHER PARTIAL OR IN ITS ENTIRETY, AS WELL AS ANY ADDITIONS AND/OR DELETIONS TO THIS SURVEY ARE PROHIBITED BY ASI AND WILL DEEM THIS SURVEY AND/OR MAP TO BE INVALID REGARDLESS OF ANY SIGNATURE OR SEAL, WHETHER THAT SIGNATURE OR SEAL IS DIGITAL OR NOT.

3. THE BEARINGS SHOWN HEREON ARE REFERENCED TO THE CENTERLINE OF COMMERCE LAKES DRIVE, HAVING A BEARING OF N00°13'28"E, ACCORDING TO THE PLAT OF G.O. TEAM INDUSTRIAL PARK, AS RECORDED IN PLAT BOOK 26, PAGE 2 & 2A, PUBLIC RECORDS, ST. LUCIE COUNTY, FLORIDA.

4. FLOOD NOTE: BY GRAPHIC PLOTTING ONLY, THIS PROPERTY IS IN ZONE "X", ACCORDING TO THE FLOOD INSURANCE RATE MAP, COMMUNITY PANEL NO. 12111 C 0260 J, EFFECTIVE DATE FEBRUARY 16, 2012.

5. ELEVATIONS, IF SHOWN, ARE IN NORTH AMERICAN VERTICAL DATUM (NAVD) OF 1988 AND ARE REFERENCED TO ST. LUCIE COUNTY BENCHMARK "MAPLE" HAVING AN ELEVATION OF 24.92'.

6. ALL MEASUREMENTS ARE IN ACCORDANCE WITH UNITED STATES STANDARDS, IN FEET AND DECIMALS THEREOF.

7. ALL ABOVE GROUND FIXED IMPROVEMENTS, IF ANY, HAVE BEEN LOCATED AND SHOWN HEREON.

8. UNDERGROUND UTILITIES AND UTILITY SERVICES HAVE NOT BEEN LOCATED ON THIS SURVEY.

9. THE SURVEYOR HAS NO KNOWLEDGE OF UNDERGROUND FOUNDATIONS WHICH MAY OCCUPY LAND SURVEYED OR LAND OF OTHERS.

10. LANDS SHOWN HEREON WERE NOT ABSTRACTED BY THIS OFFICE FOR RIGHTS-OF-WAY, EASEMENTS OF RECORD, OWNERSHIP, ABANDONMENT'S DEED RESTRICTIONS, OR MURPHY ACT DEEDS.

11. THE LAST DATE OF FIELD WORK AND/OR DATA ACQUISITION WAS MAY,13. 2024. ANY CHANGES TO THE PROPERTY AFTER THAT DATE ARE NOT INCLUDED ON THIS SURVEY.

SURVEYOR'S CERTIFICATION

NOT VALID WITHOUT THE ORIGINAL SIGNATURE AND SEAL OF A FLORIDA LICENSED SURVEYOR AND MAPPER.

I HEREBY CERTIFY THAT THE SURVEY OF THE PROPERTY SHOWN AND DESCRIBED HEREON WAS COMPLETED UNDER MY DIRECTION AND SAID SURVEY IS TRUE AND CORRECT TO THE BEST OF MY KNOWLEDGE AND BELIEF.

I FURTHER CERTIFY THAT THIS SURVEY MEETS OR EXCEEDS MINIMUM STANDARDS OF PRACTICE FOR SURVEYS AS SET FORTH BY THE FLORIDA BOARD OF PROFESSIONAL SURVEYORS AND MAPPERS PER FLORIDA ADMINISTRATIVE CODE (F.A.C.) 5J-17, PURSUANT TO SECTION 472.027 OF THE FLORIDA STATE STATUTES. NO SEARCH OF THE PUBLIC RECORDS HAS BEEN MADE BY THIS OFFICE. THIS SURVEY IS BASED ON INFORMATION FURNISHED BY CLIENT OR CLIENT'S.

CHARLES ARNOLD, PSM
FLORIDA LICENSED NO. LS 4971

DATE

NOTE:
If this is an electronically signed and sealed survey and/or map, it is done so per Florida Administrative Code (F.A.C.) 5J-17. Any printed survey and/or map and copies thereof are not valid without the original signature and seal of a Florida licensed surveyor and mapper.

ARNOLD SURVEYING, INC.
PROFESSIONAL SURVEYORS & MAPPERS
FLORIDA LICENSED BUSINESS NUMBER 7903
24 VERDE VISTA, FORT PIERCE, FLORIDA 34951
PHONE (772) 708-1819 SURVEY@ASI-SURVEY.COM

DATE	BY	REVISIONS

CERTIFICATIONS:
MICHAEL KORDT
K&A ENGINEERING

© COPYRIGHT ARNOLD SURVEYING, INC.
ALL DRAWINGS OR DOCUMENTS AND COPIES THEREOF ARE INSTRUCTIONS OF SERVICE AND REMAIN THE PROPERTY OF ARNOLD SURVEYING, INC. AND MAY NOT BE REPRODUCED OR PUBLISHED IN ANY WAY WHATSOEVER OR ANY OTHER PROJECT DOCUMENTS WITHOUT WRITTEN PERMISSION FROM ARNOLD SURVEYING, INC. IS STRICTLY PROHIBITED. ALL RIGHTS RESERVED. THIS DOCUMENT IS PROTECTED BY FEDERAL COPYRIGHT LAWS.

DRAWN BY:	CA
CHECKED BY:	RC
DATE:	05/18/2024
HORIZONTAL SCALE	1"=30'
SHEET	1 OF 1
PROJECT NO.	24-808